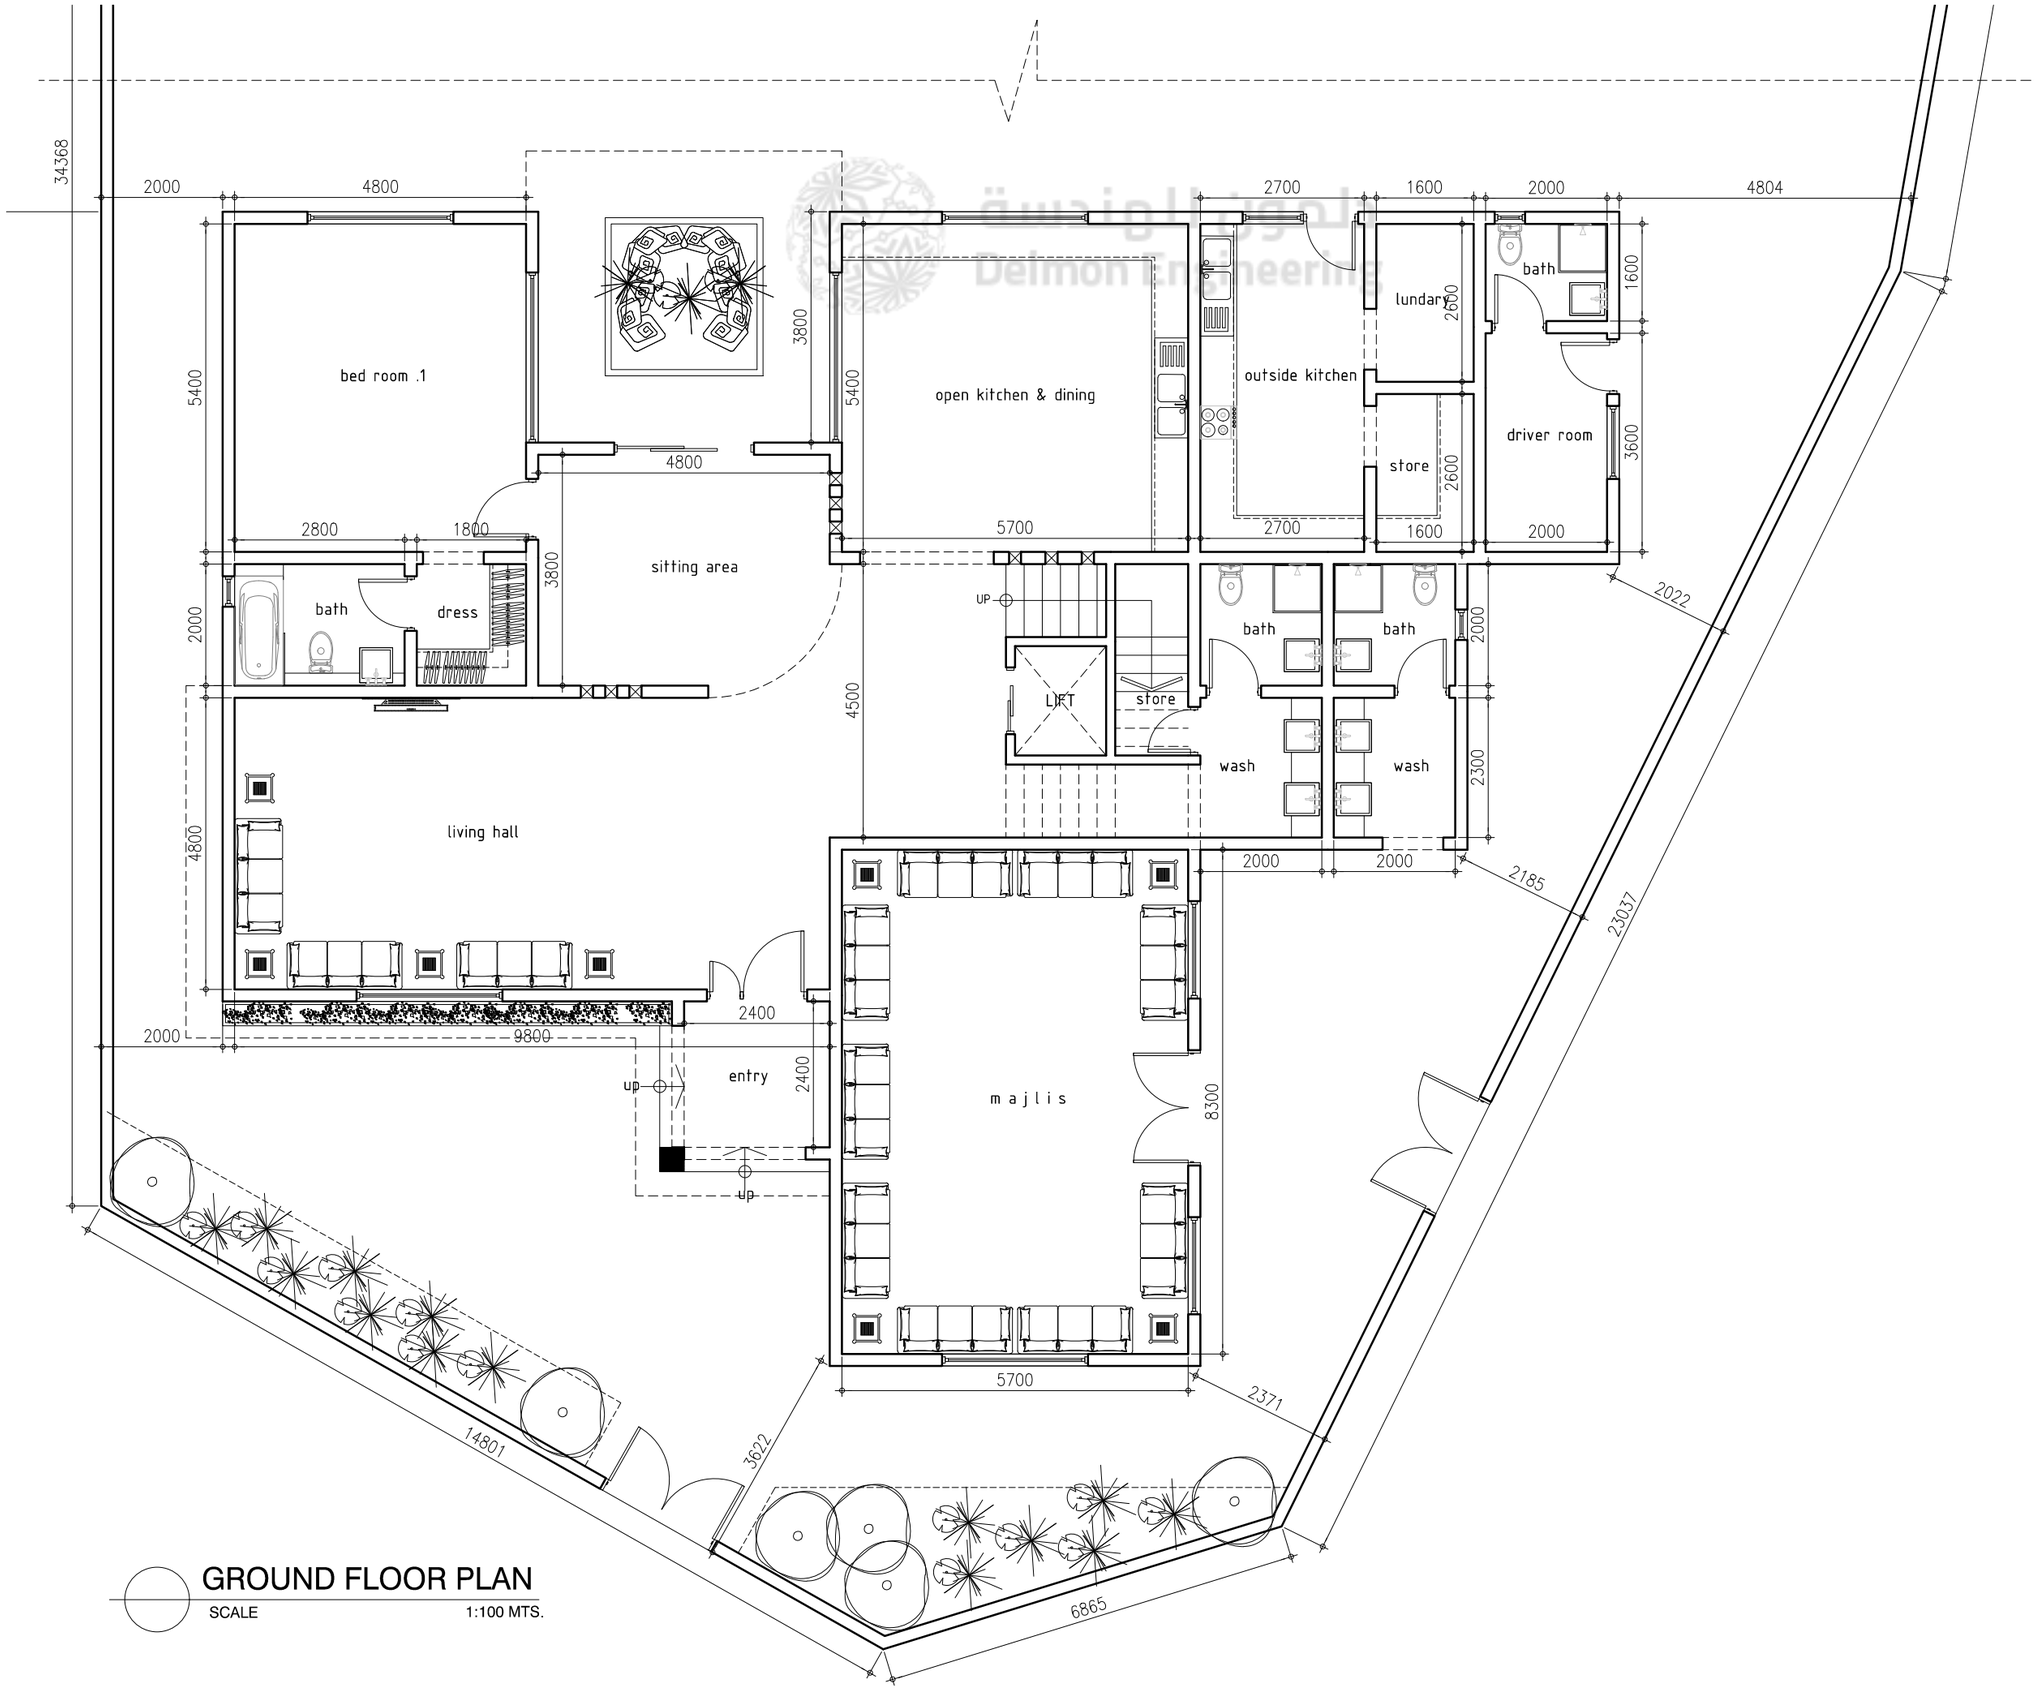


GROUND FLOOR PLAN

SCALE 1:100 MTS.

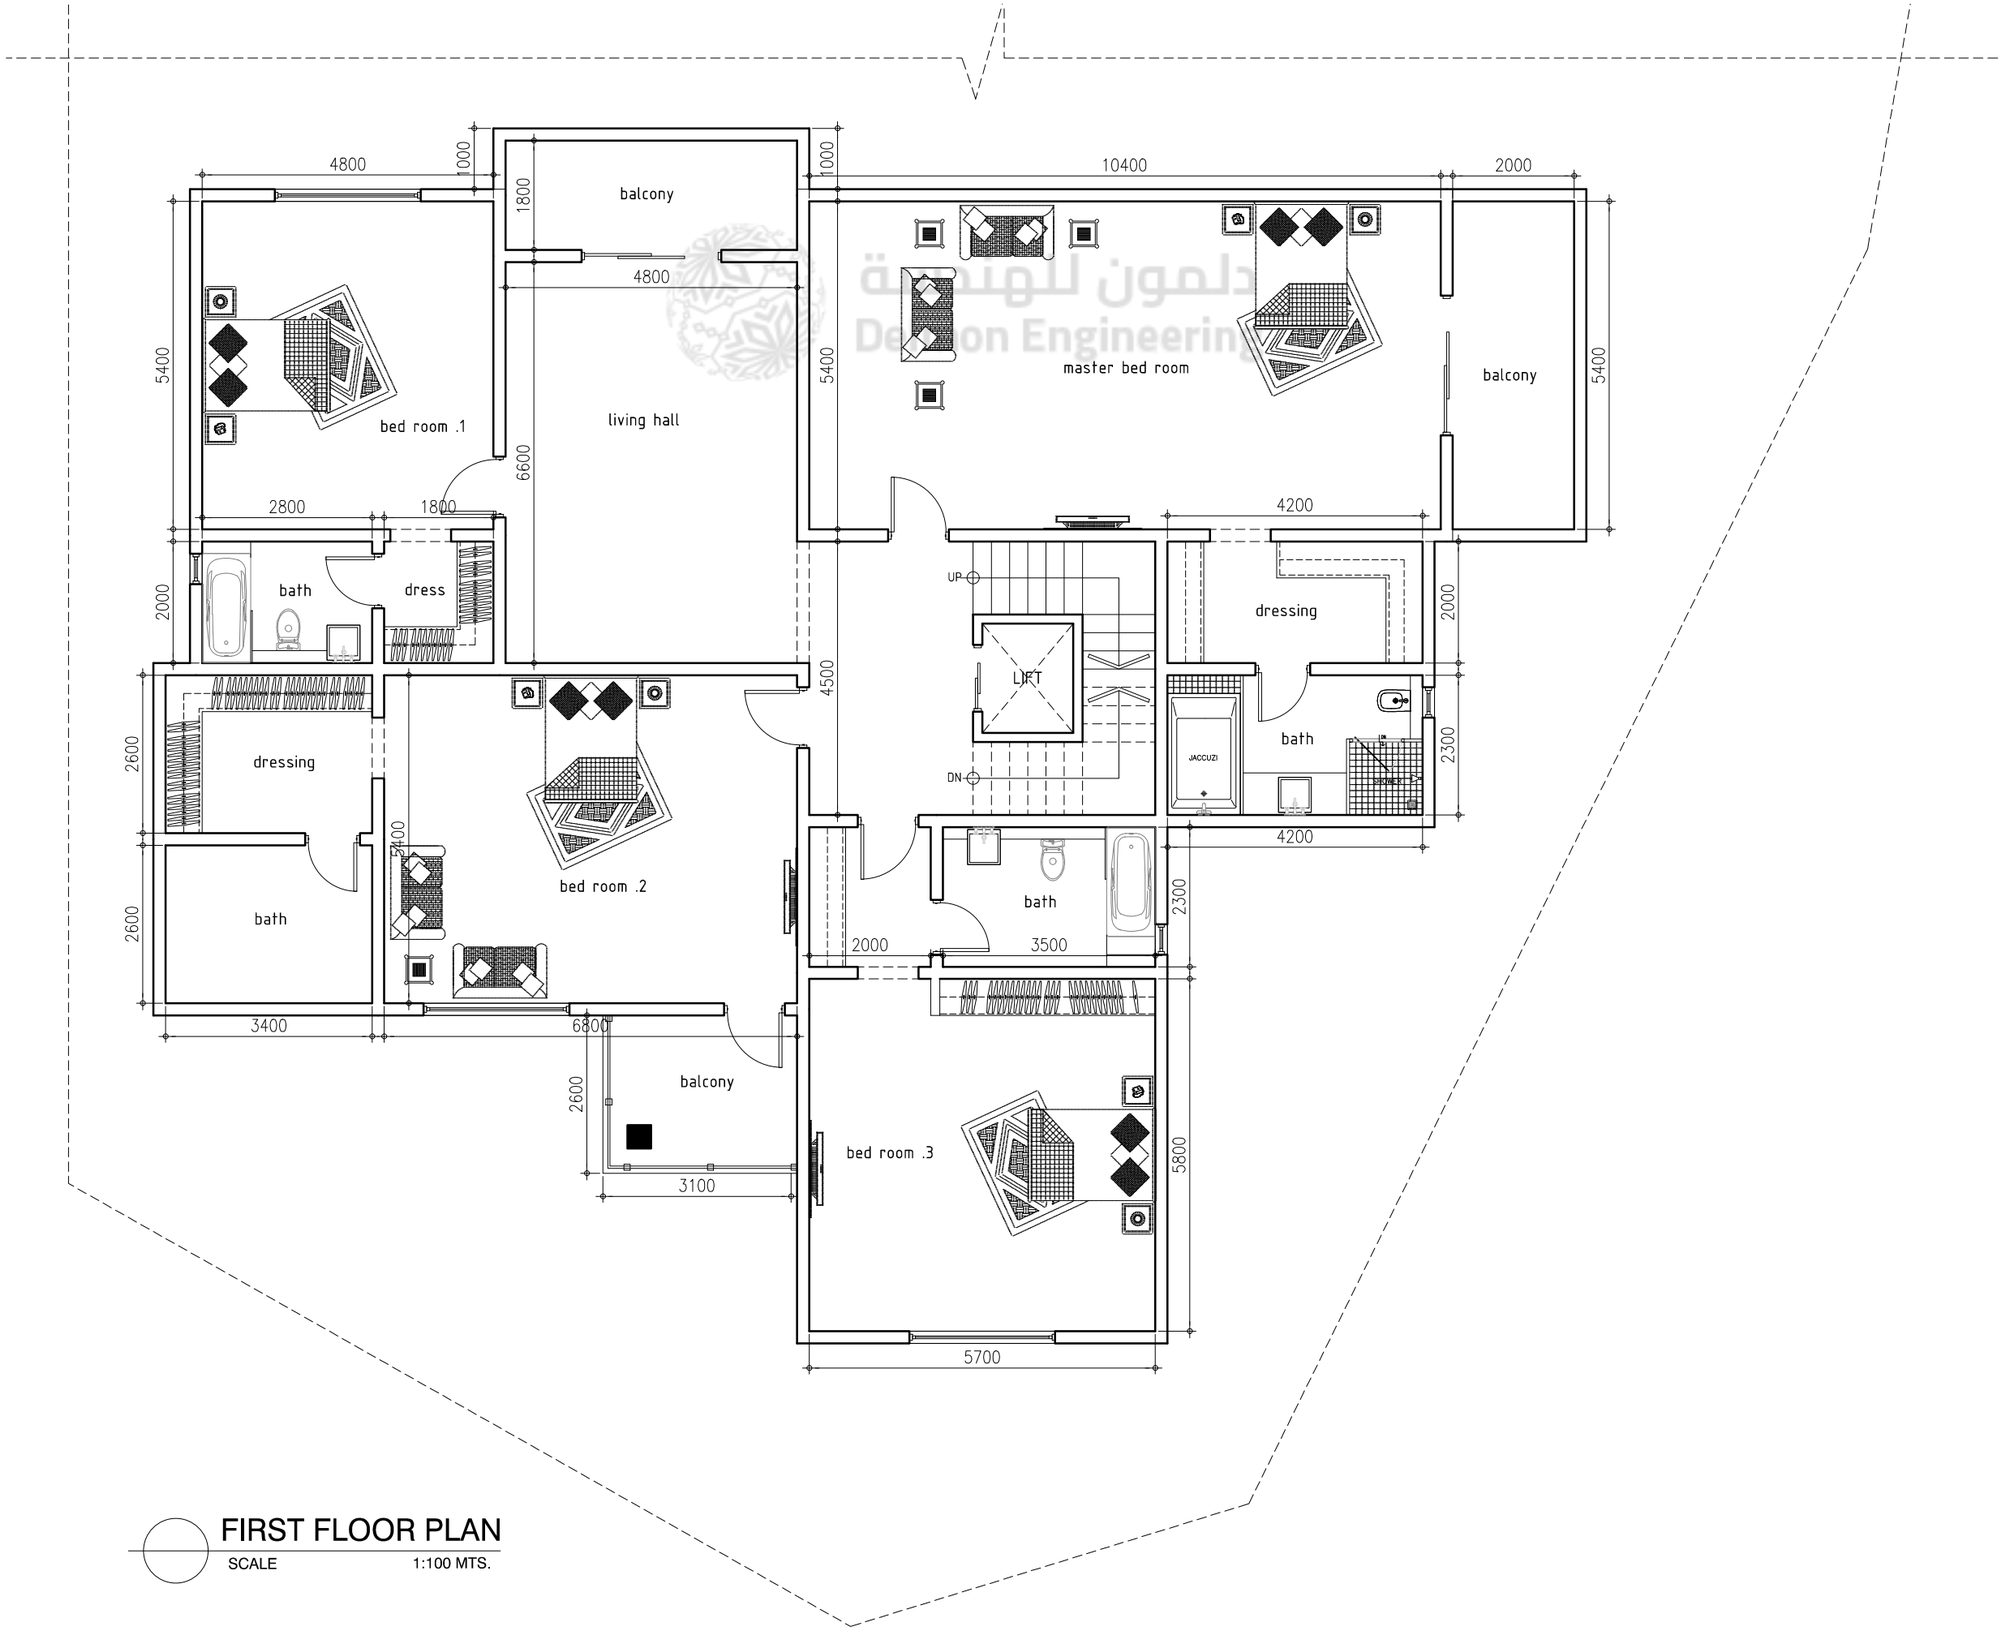


# FIRST FLOOR PLAN

SCALE 1:100 MTS.